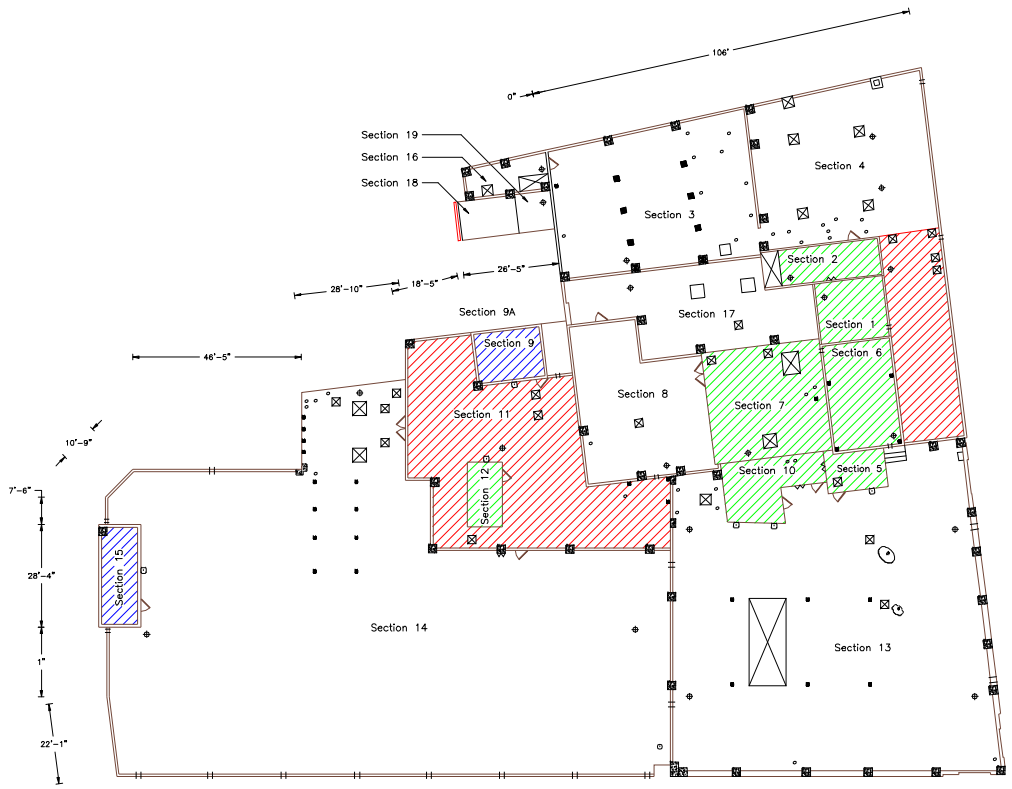

Legend

- VENT
- CAPE COLLAR
- PITCH POCKET
- DRAIN
- OVERFLOW SCUPPER
- THROUGHWALL DRAIN
- CURB
- THRESHOLD
- LADDER
- CONCRETE COLUMN
- CHIMNEY
- SATELLITE DISH

Roofing Progress

- UNDER CONSTRUCTION
- MEMBRANE INSTALLED(WORK REMAINS)
- TEMPORARY ROOF INSTALLED
- AREA COMPLETE

32,400 Sq Ft

Key Plan

NOTE: ALL DIMENSIONS AND EXISTING CONDITIONS SHALL BE CHECKED AND VERIFIED BY THE CONTRACTOR AT THE SITE

Systematic Roofing Analysis Inc.

New England Regional Office
46 Columbia Road, Unit 9A
Hanover, MA 02339
Phone: (781) 826-0099

Corporate Office
1001 James Drive, Suite 412
Leonard, MI 48367
Phone: (810) 826-3447

Fairpoint Communications

45 Forest Avenue
Portland, Maine

Construction Management

Revisions:
Date: 4/20/11
Scale: 1"=15'-0"
Drawn By: N. Smey
Approved By: W. Thomas
Taper Plan
Job No. 10192
CM-1
Sheet 1 of 1